


1105
Cantor Fitzgerald
105G-2

DRAWING NUMBER
PLANNED CONSTRUCTION - NEW YORK CITY
REGISTERED PROFESSIONAL ARCHITECT
JAMES J. JAMES, INC.


DRAWING NUMBER
PLANNED CONSTRUCTION - NEW YORK CITY
REGISTERED PROFESSIONAL ARCHITECT
JAMES J. JAMES, INC.

DRAWING NUMBER
PLANNED CONSTRUCTION - NEW YORK CITY
REGISTERED PROFESSIONAL ARCHITECT
JAMES J. JAMES, INC.

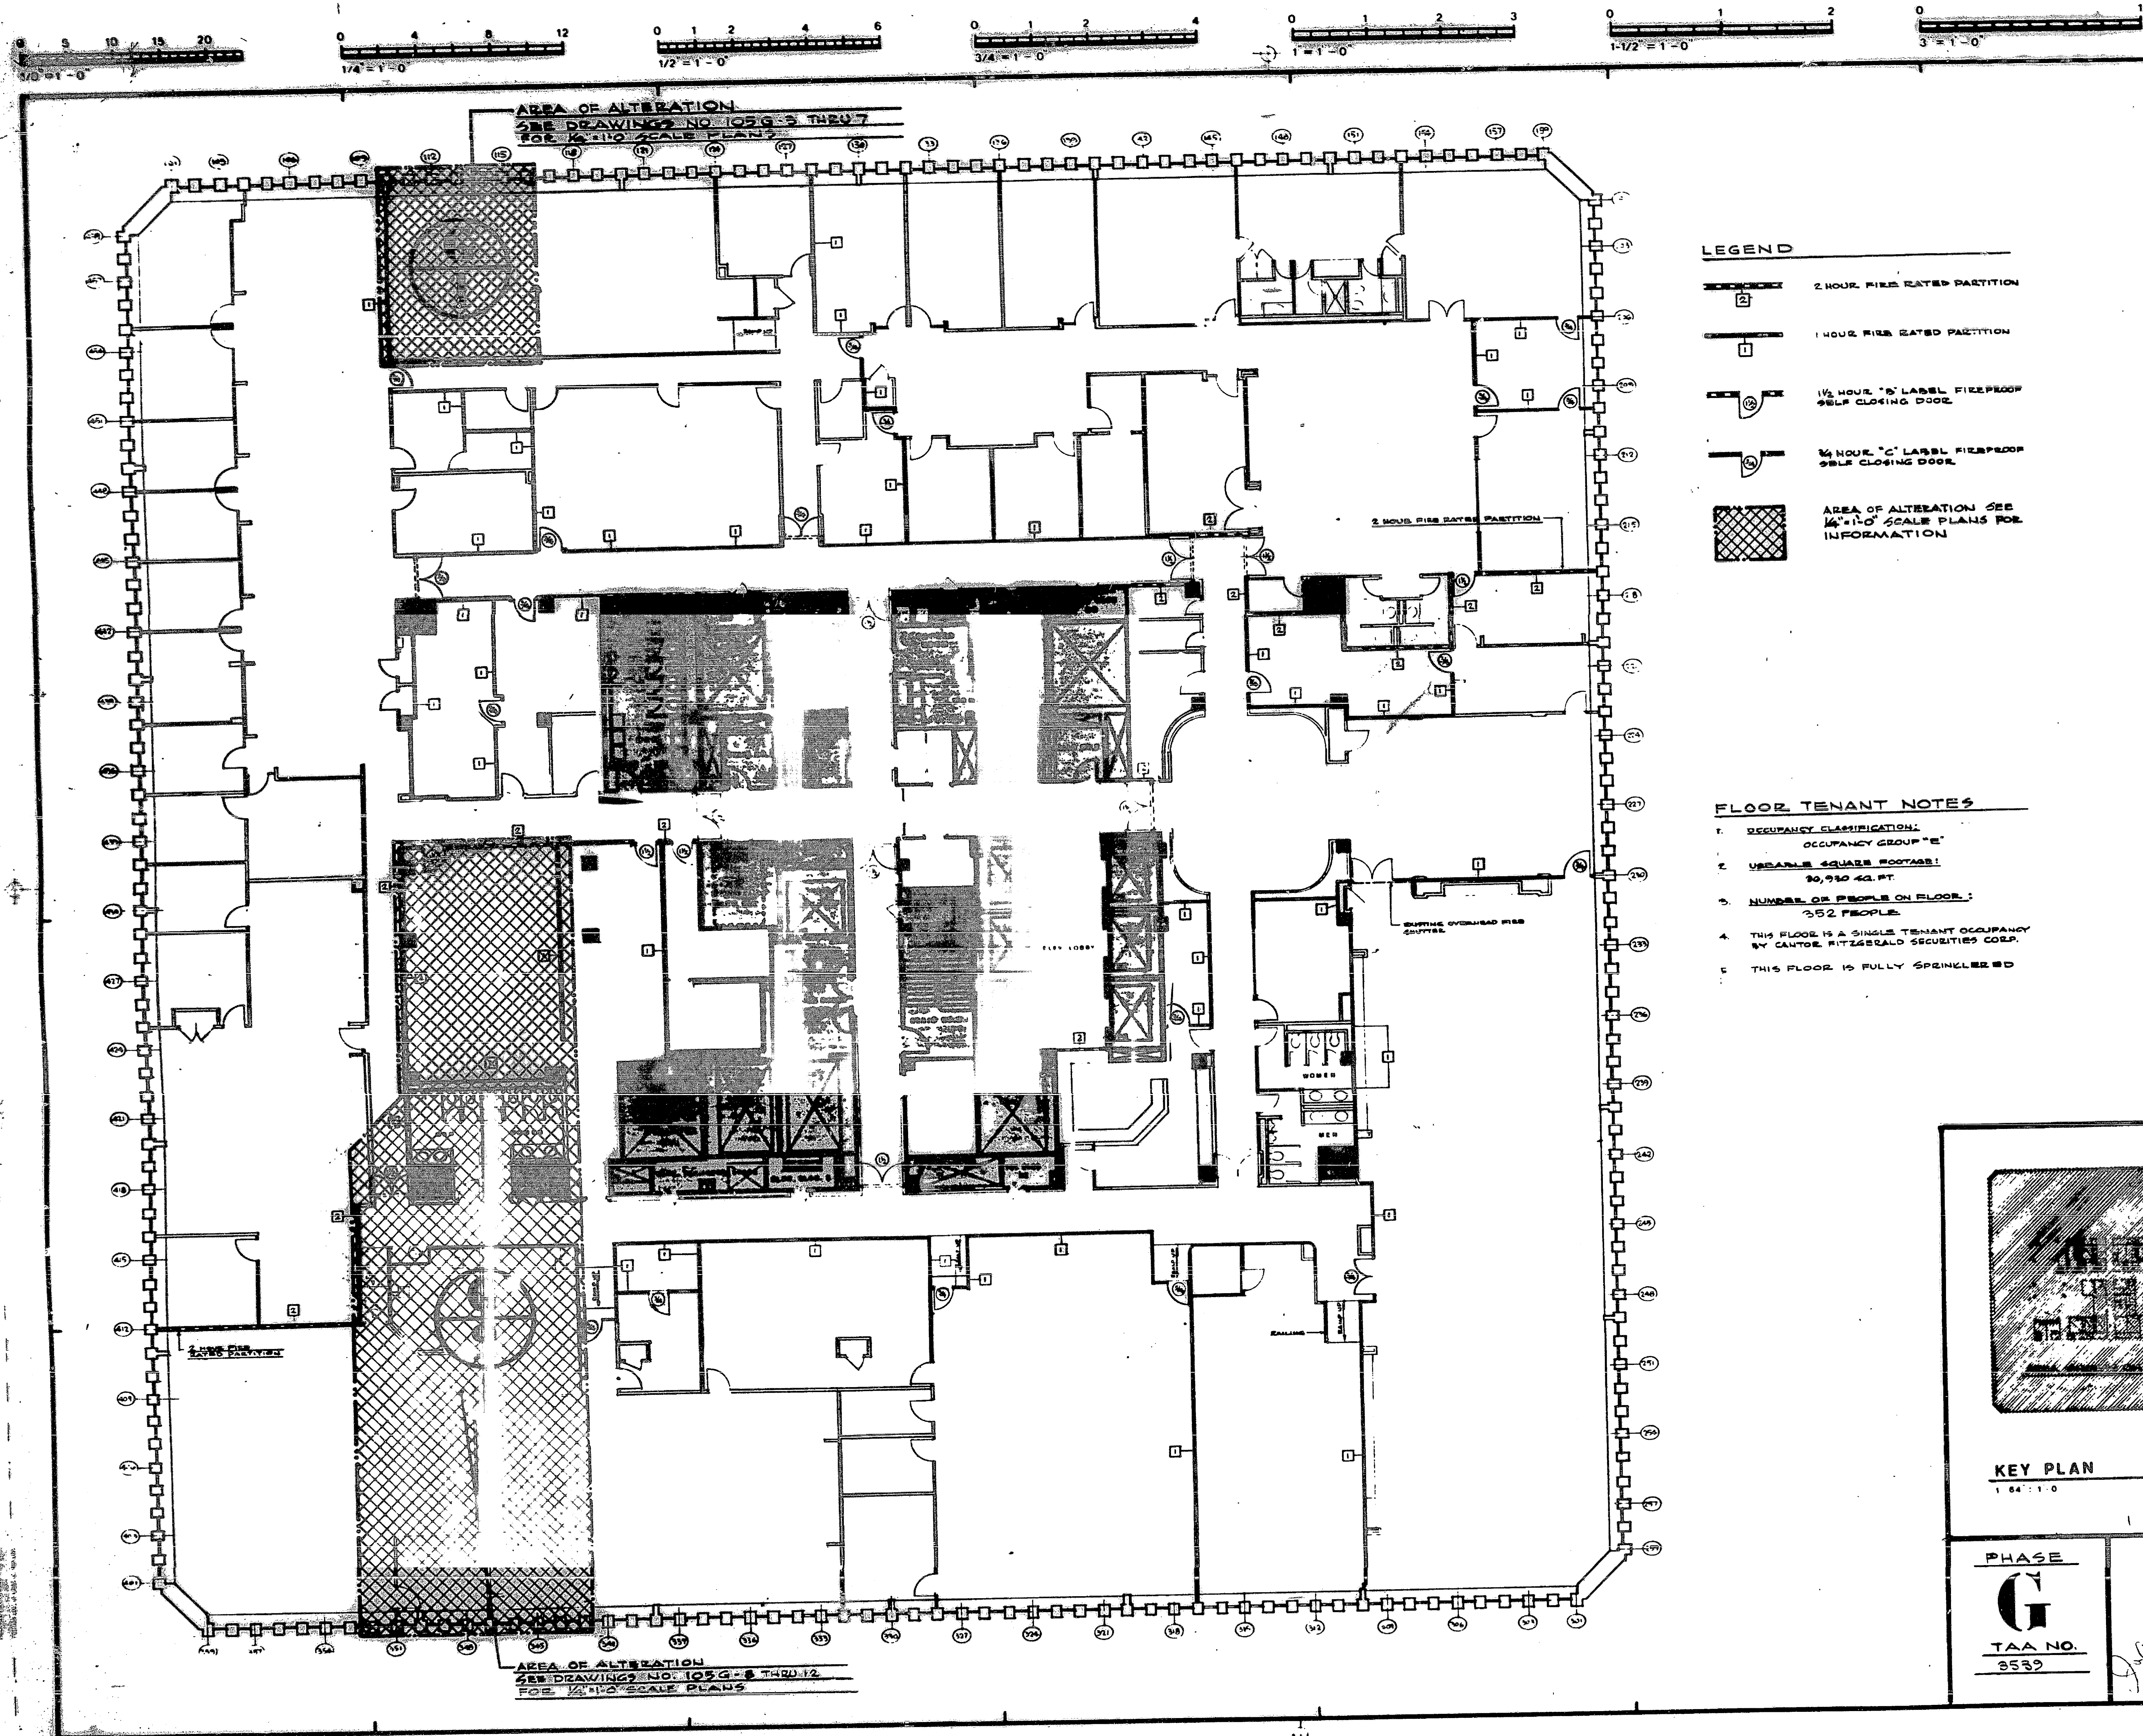

- LEGEND**
- 2 HOUR FIRE RATED PARTITION
 - 1 HOUR FIRE RATED PARTITION
 - 1/2 HOUR "B" LABEL FIREPROOF SELF CLOSING DOOR
 - 1/4 HOUR "C" LABEL FIREPROOF SELF CLOSING DOOR
 - AREA OF ALTERATION SEE 1/4" & 1/2" SCALE PLANS FOR INFORMATION

- FLOOR TENANT NOTES**
- OCCUPANCY CLASSIFICATION:
OCCUPANCY GROUP "E"
 - USABLE SQUARE FOOTAGE:
20,720 SQ. FT.
 - NUMBER OF PEOPLE ON FLOOR:
352 PEOPLE
 - THIS FLOOR IS A SINGLE TENANT OCCUPANCY
BY CANTOR, FITZGERALD SECURITIES CORP.
 - THIS FLOOR IS FULLY SPRINKLERED

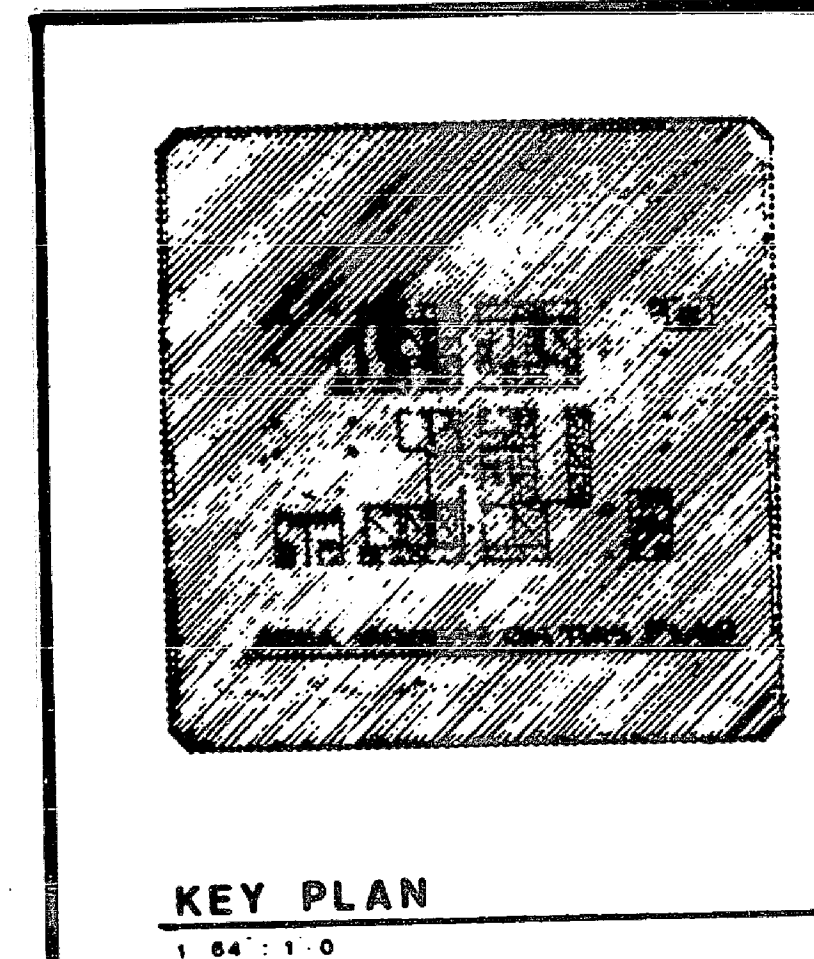

PHASE
G
TAA NO.
3532

IF THIS DRAWING IS NOT 24" x 36" IT IS
A REDUCED PRINT SCALE ACCORDINGLY



CHARLES D. FLAYHAN ASSOCIATES INC.
880 CANAL STREET STAMFORD, CT. 06902
203 248-4320

JOHN C. WESTRICK & ASSOCIATES
CONSULTING ENGINEERS
2110 MAPLE AVE. SOUTH PLAINFIELD, N.J. 07080
201 561-4170

DATE	ISSUED TO	PR.	TR.
6-16-82	PORT AUTHORITY FOR APPROVAL C.F.A. FOR RECORD	10	1
6-17-82	CONTRACTORS FOR BIDS	1	1
8-21-82	PORT AUTHORITY FOR APPROVAL	11	1
10-23-82	PORT AUTHORITY FOR APPROVAL	12	1

8-15-82	ADDED CONSULTING ENGINEERS NAME & ADDRESS PER P.A. REQUEST	J.F.P.
NO. DATE	REVISION	BY

**CANTOR, FITZGERALD
SECURITIES CORP.**
105th FLOOR
ONE WORLD TRADE CENTER, NEW YORK, N.Y.

EXPANSION OF CORPORATE BROKERS
TRADING ROOM, TELEPHONE EQUIP-
MENT ROOM & SECURITIES CAGE
CONSTRUCTION LOCATION
PLAN

	PROJECT NO. 1373
	SCALE 3/32" = 1'-0"
	DRAWN BY J.F.P.
	CHECKED BY J.F.P.
DATE 6-2-82	

DRAWING NO.
105G
2